Please do not scale from this drawing

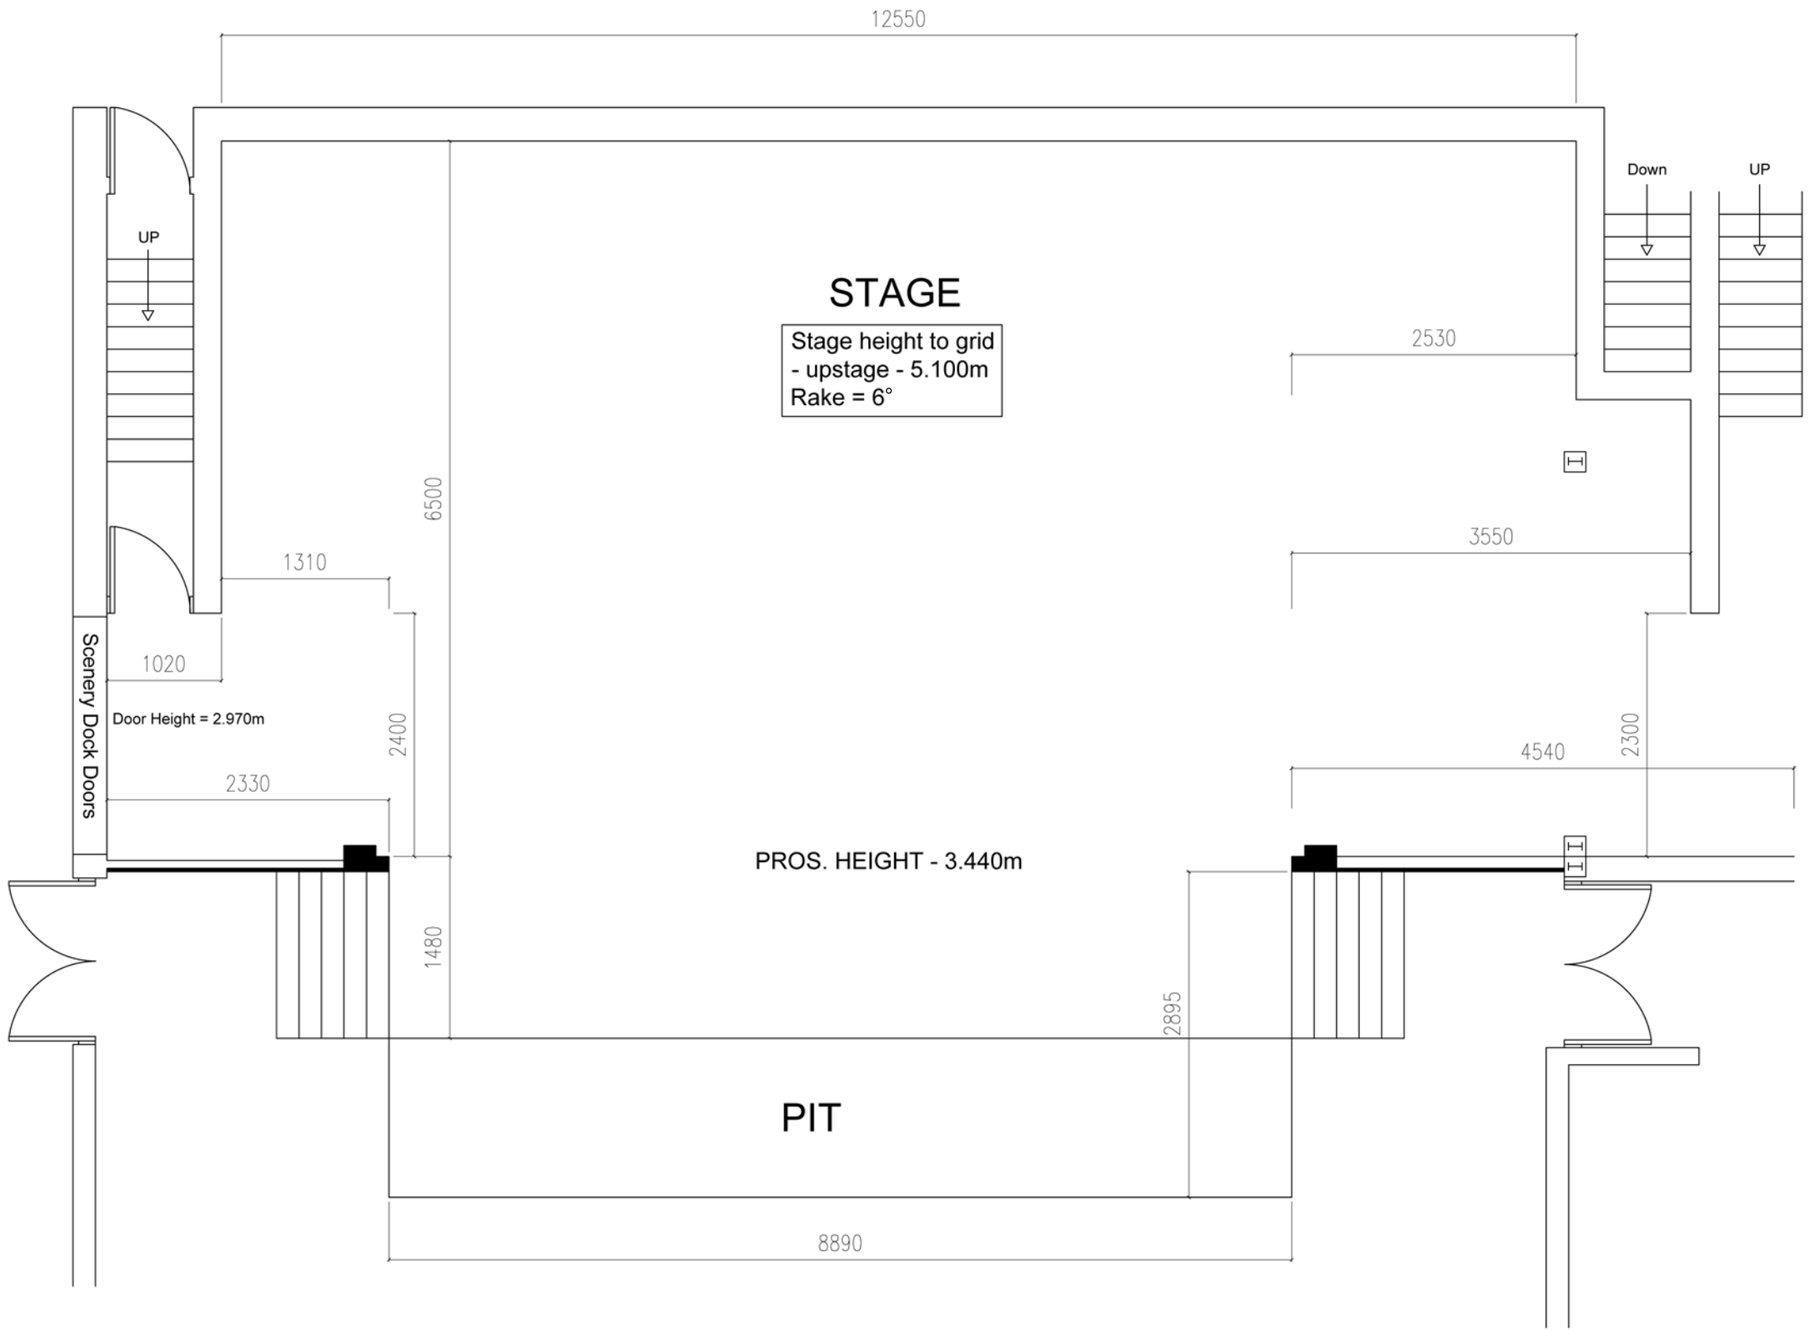

Lowther Pavilion - Lytham St. Annes
Stage Plan With Dimensions

All measurements are in millimetres unless otherwise stated